HIGHER POWER
HYDRAULIC DOORS
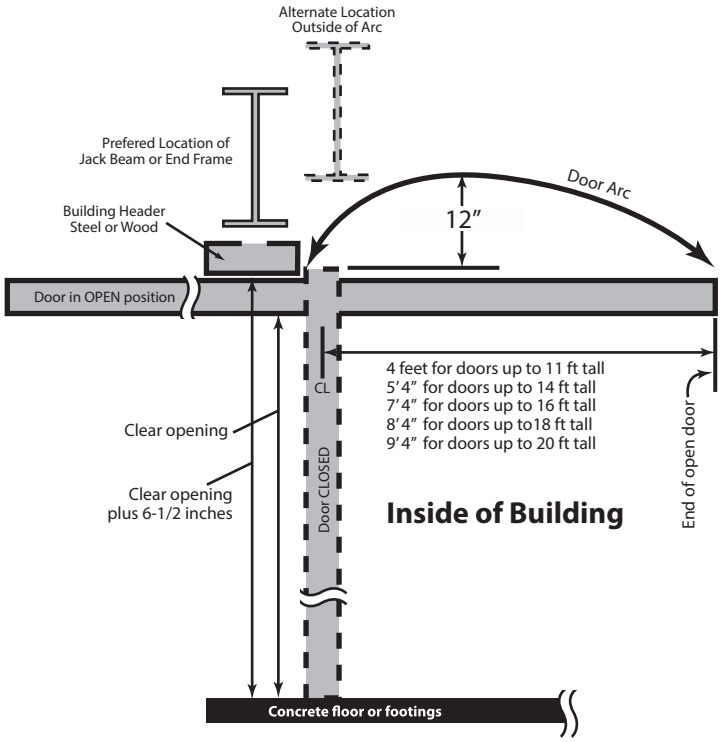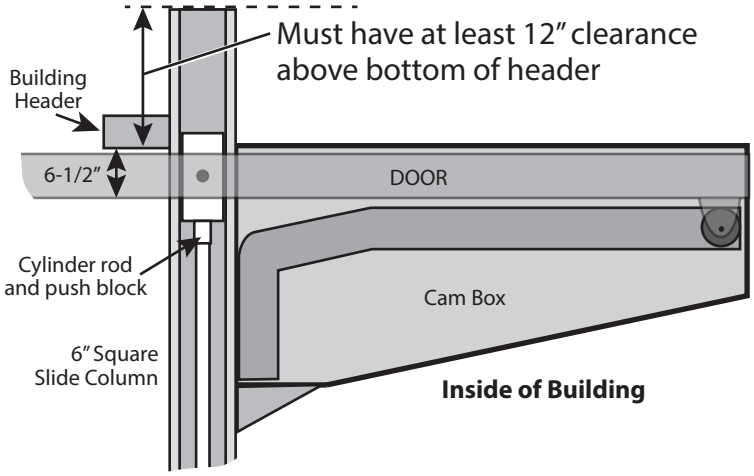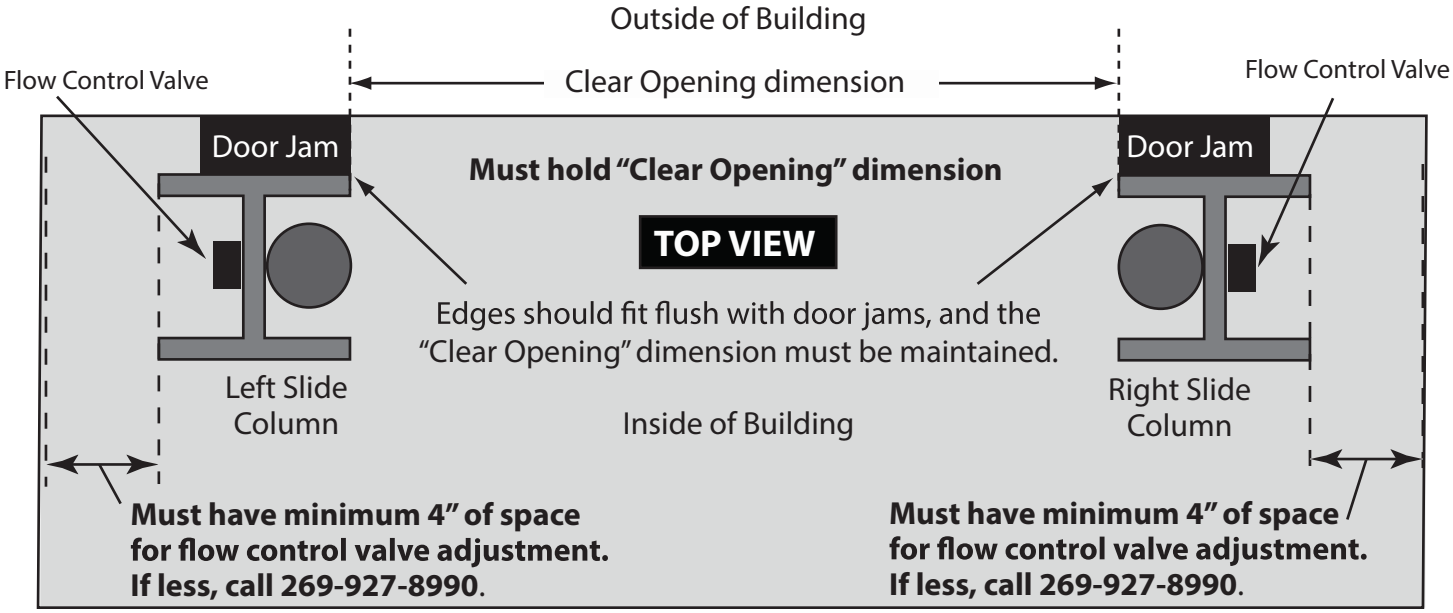
Finished Framed Opening:
46′-0″W x 14′-6-1/2″H
Produces a clear opening of:
46′-0″W x 14′-0″H